CLIENT :

OSHAKATI TOWN COUNCIL


SAM NUJOMA ROAD
P/BAG 5530
TEL (065) 229500
FAX (065) 220435
OSHAKATI

Project Name :

NEW TOWN COUNCIL FLATS

Erf 561

OSH. WEST

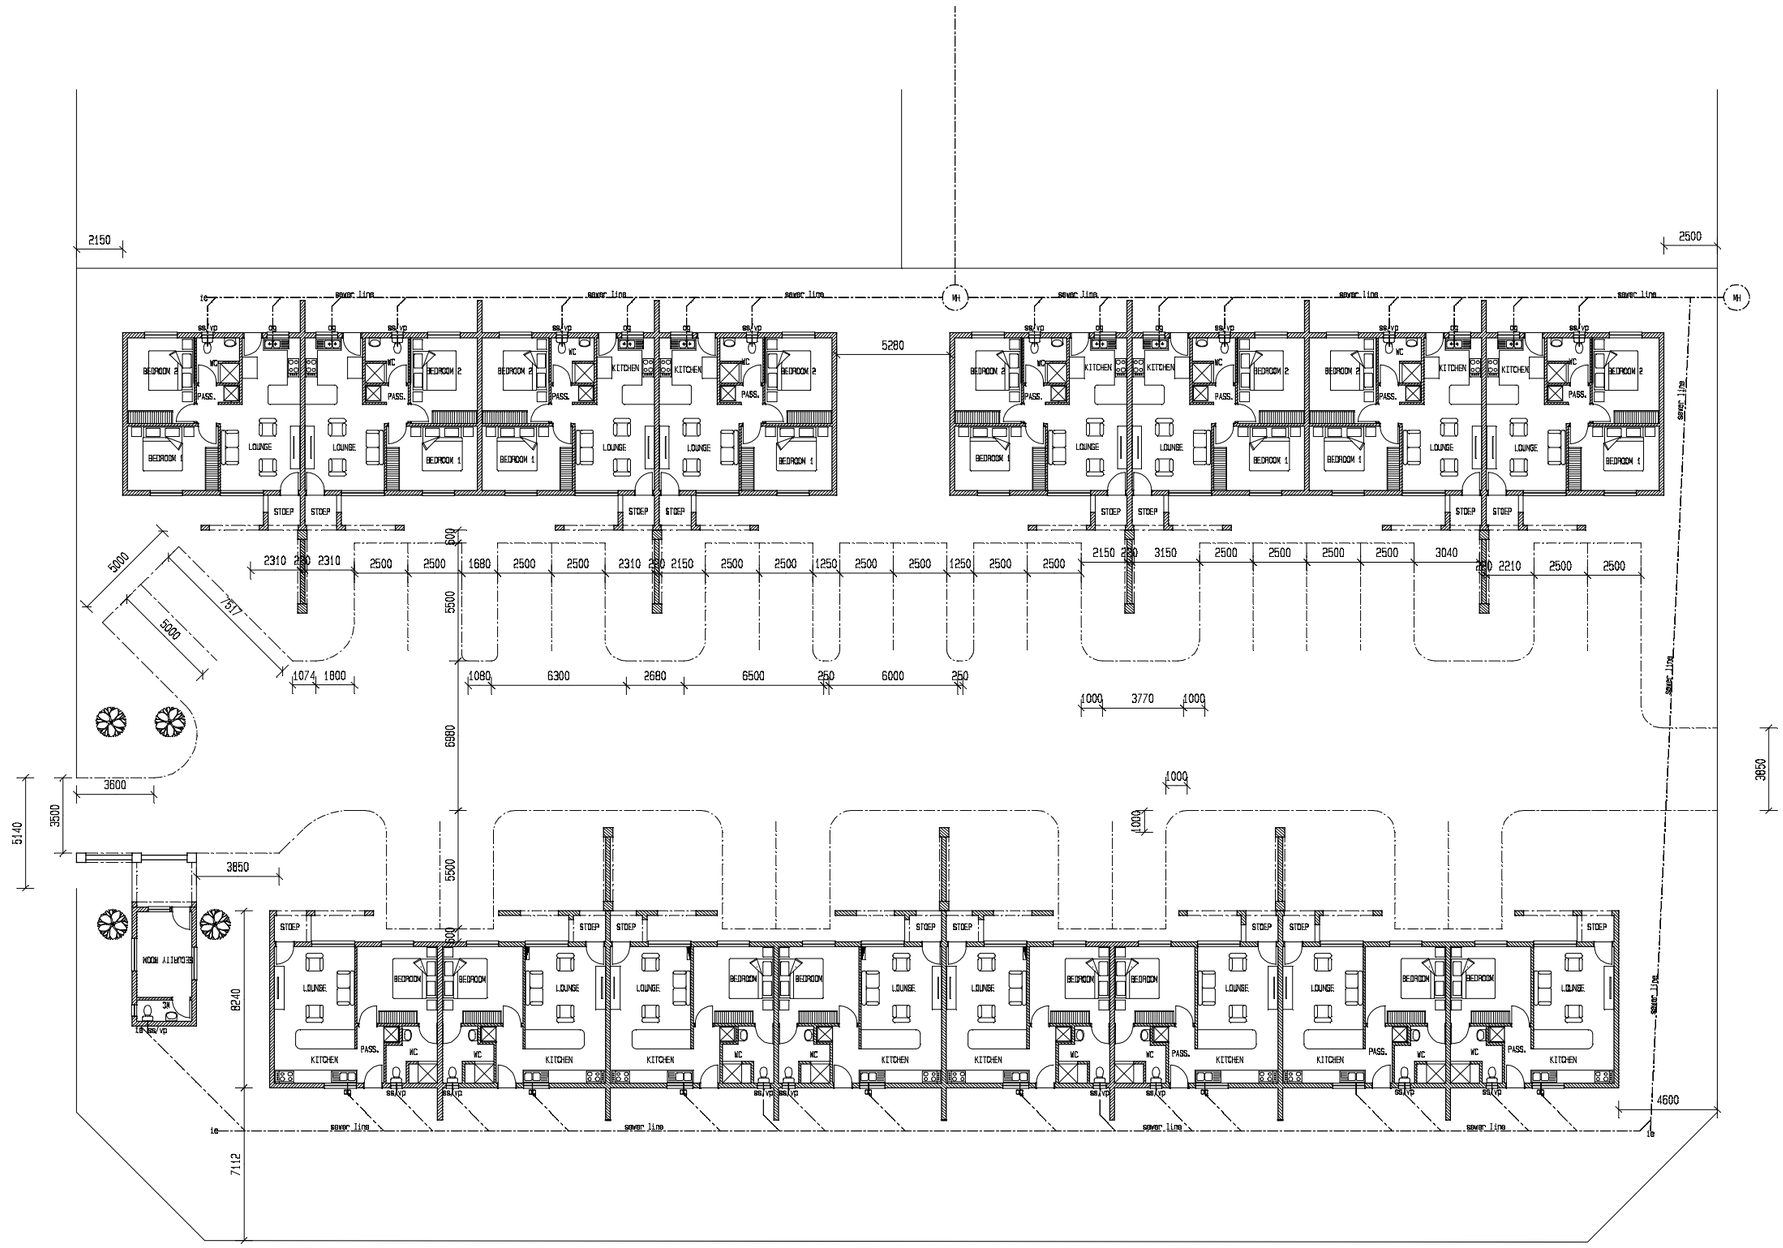



This document was created with the Win2PDF “Print to PDF” printer available at

https://www.win2pdf.com

This version of Win2PDF 10 is for evaluation and non-commercial use only.
Visit https://www.win2pdf.com/trial/ for a 30 day trial license.

This page will not be added after purchasing Win2PDF.

https://www.win2pdf.com/purchase/